427754

BASKERVILLE'S SUBDIVISION

OF BLOCK 12, MENDOTA BEACH

SCALE 1" = 100'

RECORDED SEPT. 26. 1923

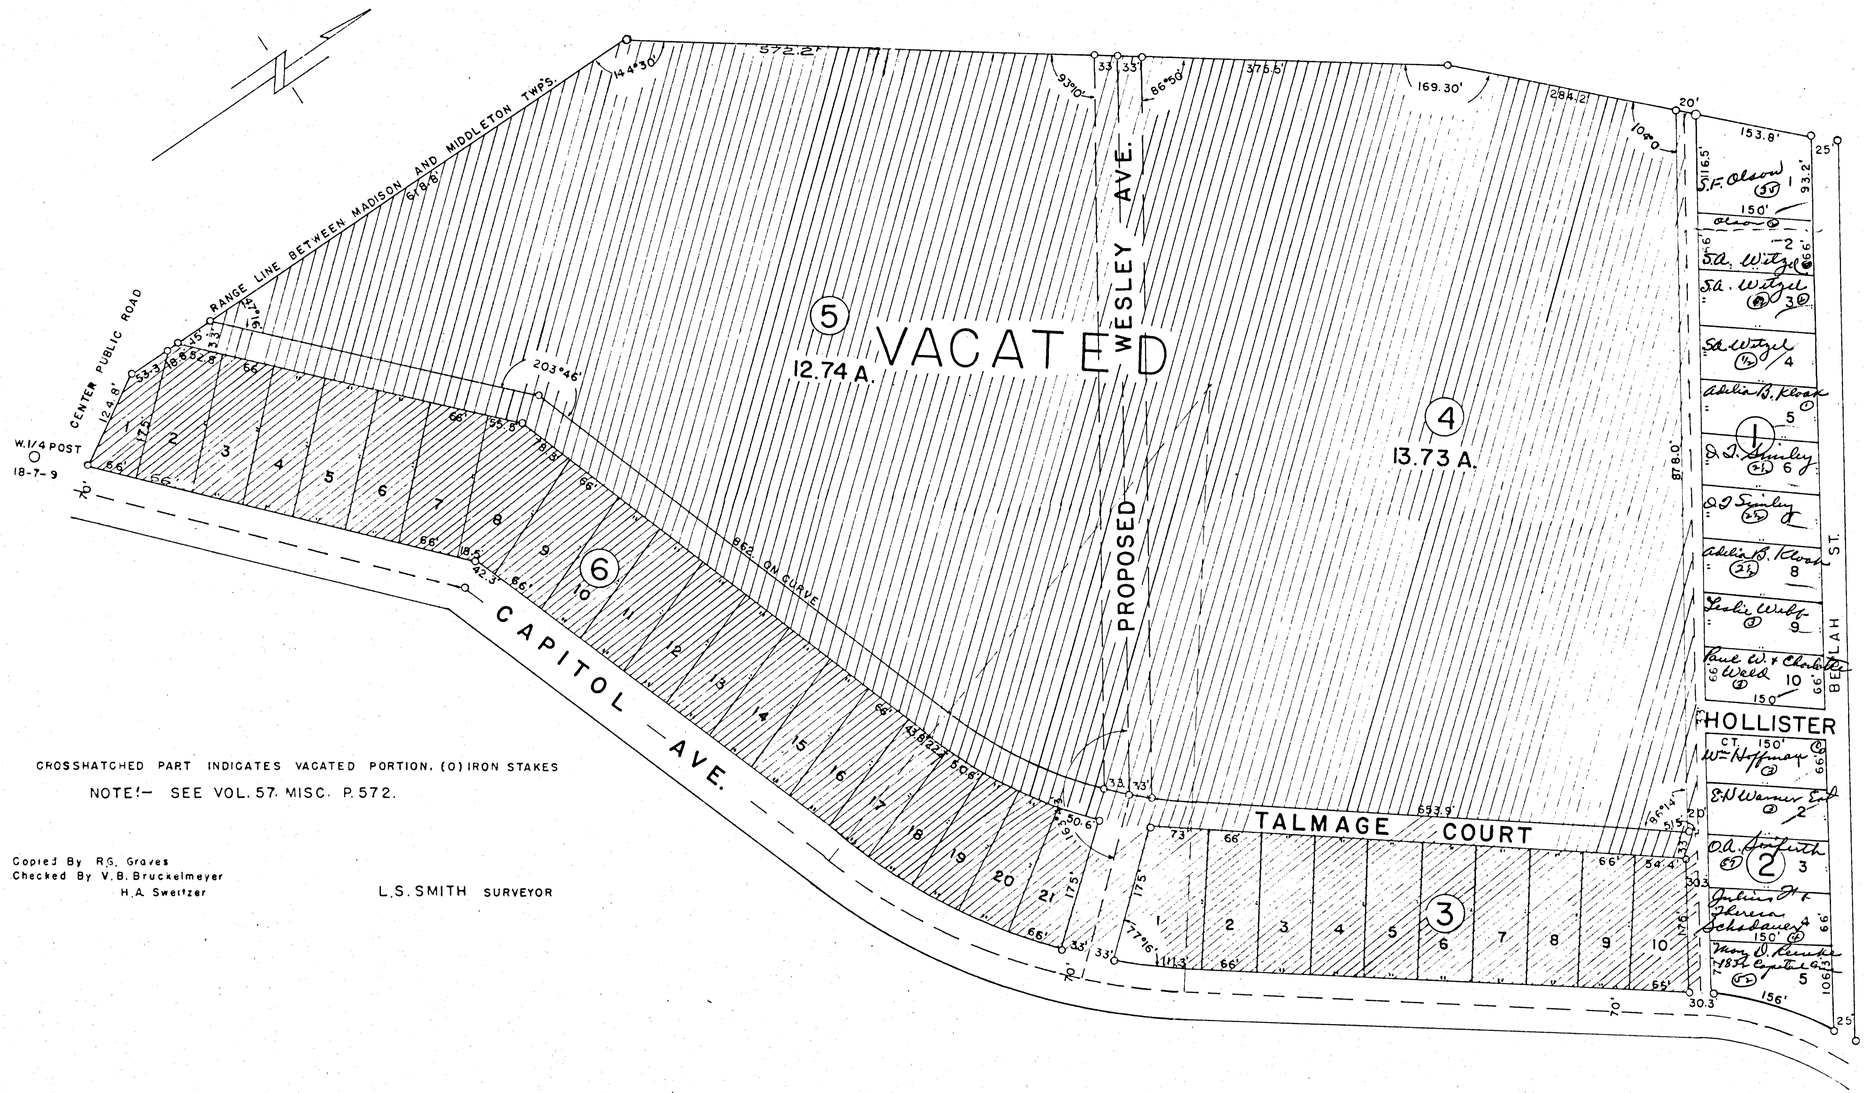

CROSSHATCHED PART INDICATES VACATED PORTION. (O) IRON STAKES

NOTE!- SEE VOL. 57. MISC. P. 572.

Copied By R.G. Graves
Checked By V.B. Bruckelmeyer
H.A. Sweitzer

L.S. SMITH SURVEYOR

Owners - 1950 Tax Roll	Parcels
S.F. Olson	2
S.A. Witzel	2
Adelia B. Kloak	2
J.T. Simley	2
Leslie Webb	1
Paul W. & Charlotte Wald	1
W.H. Hoffman	1
E.H. Warner Est.	1
O.A. Seiferth	1
Julius F. & Theresa Schadauer	1
Mary D. Reinke	1

Total Assessed Valuation 1950 Tax Roll # 17,300.00

Total No. Owners— 11

Total Parcels— 16